Exh. Petitioner EJM-2

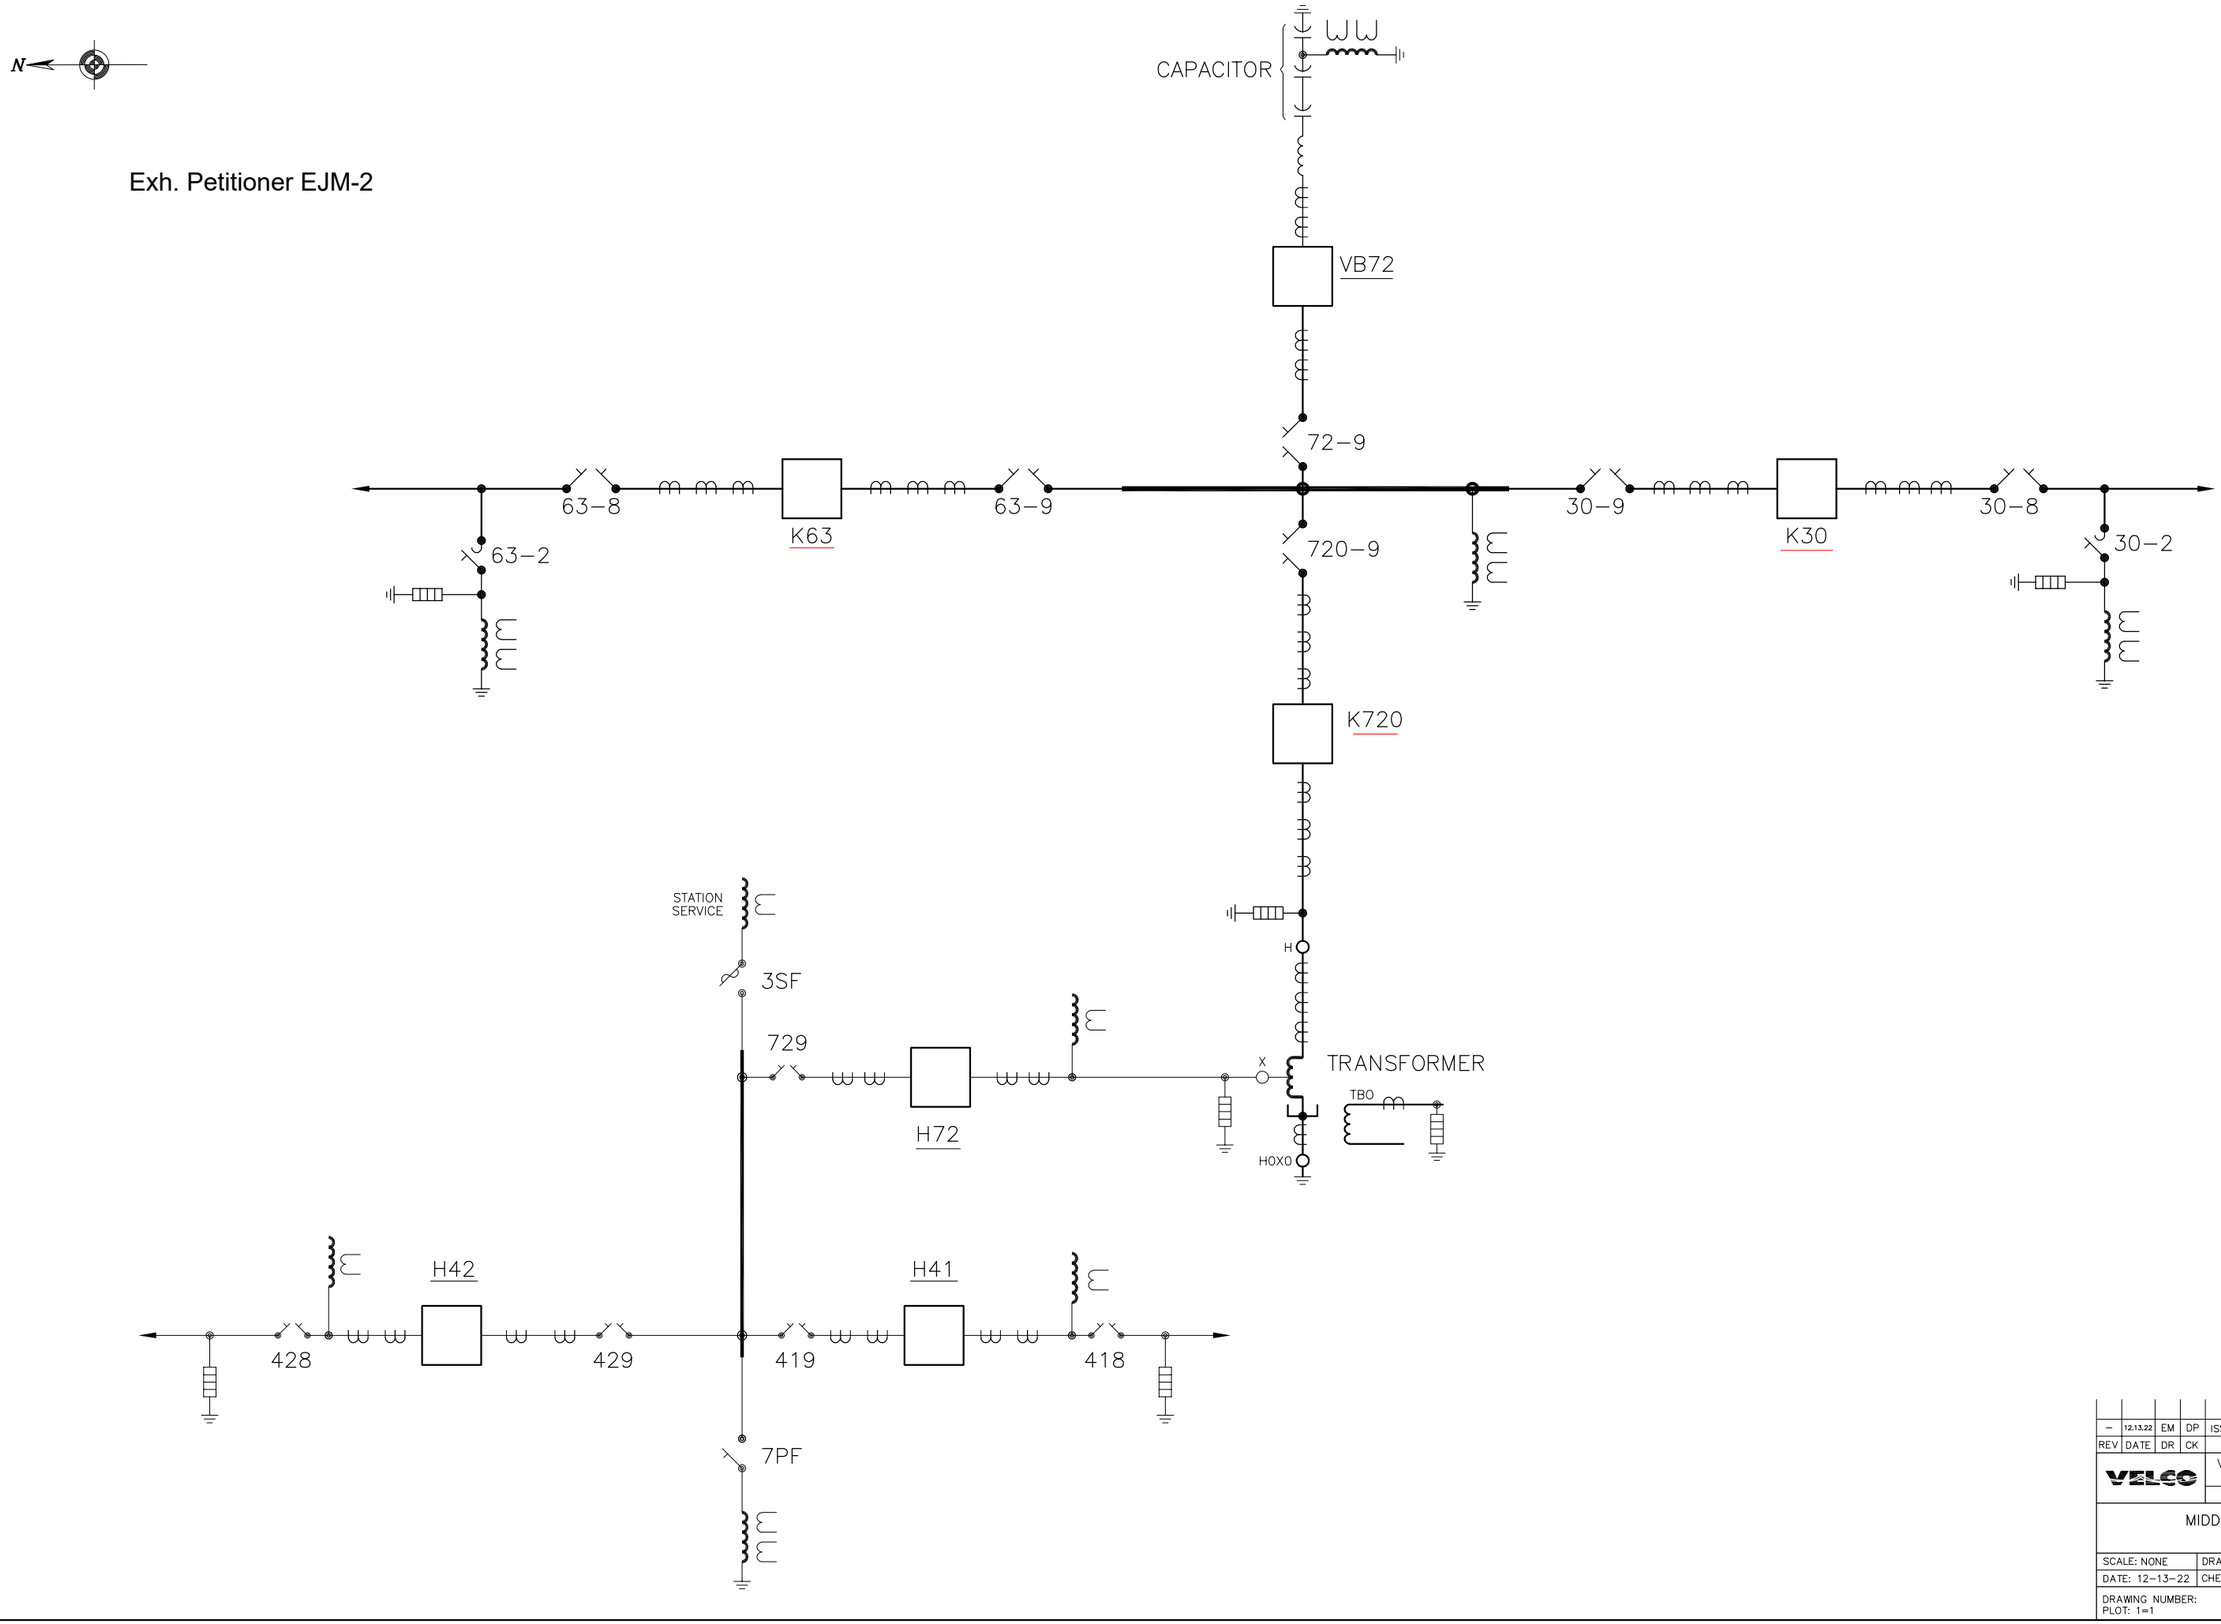

REV	DATE	DR	CK	DESCRIPTION
–	12.13.22	EM	DP	ISSUED FOR PERMIT

VELCO

VERMONT ELECTRIC POWER CO., INC.
RUTLAND, VERMONT

MIDDLEBURY SUBSTATION

MIDDLEBURY SUBSTATION ONE–LINE

SCALE: NONE	DRAWN BY: EJM	APPROVED BY: EJM	
DATE: 12–13–22	CHECKED BY: DAP		DATE
DRAWING NUMBER: PLOT: 1=1	208–OL–0002D		# REV.

FILE: ###